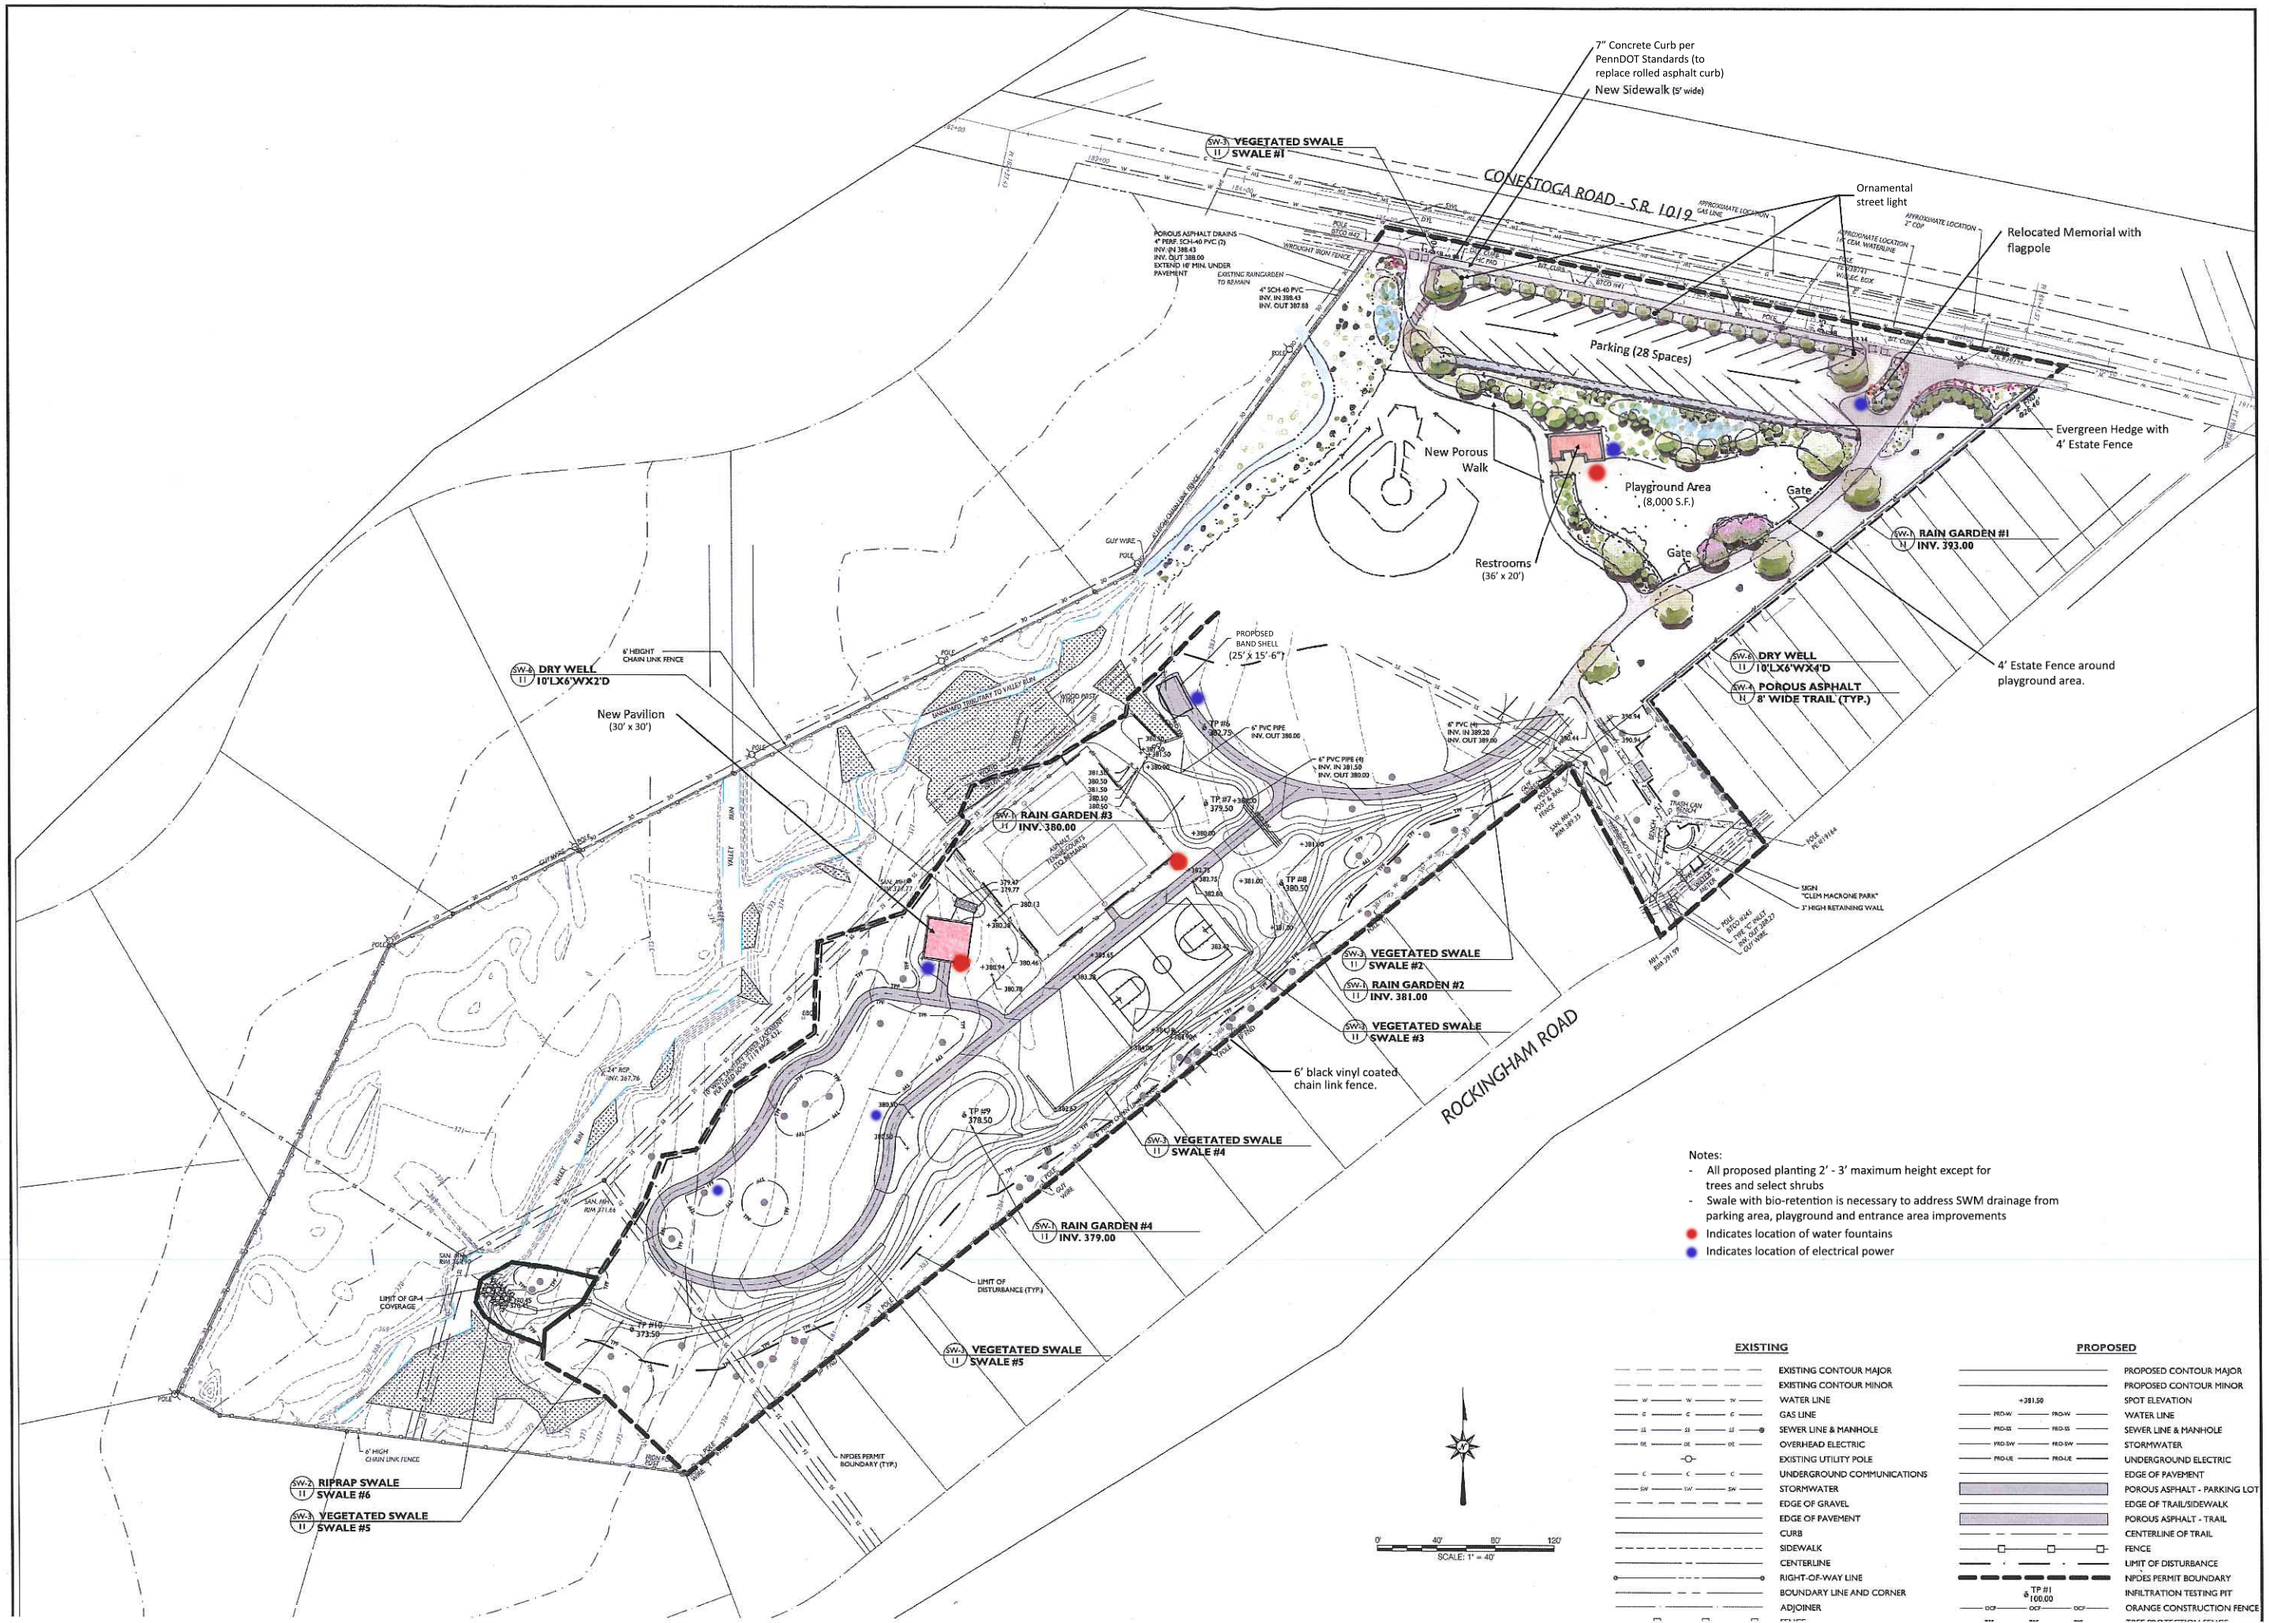

Notes:

- All proposed planting 2' - 3' maximum height except for trees and select shrubs
- Swale with bio-retention is necessary to address SWM drainage from parking area, playground and entrance area improvements

Indicates location of water fountains

Indicates location of electrical power

EXISTING	PROPOSED
EXISTING CONTOUR MAJOR	PROPOSED CONTOUR MAJOR
EXISTING CONTOUR MINOR	PROPOSED CONTOUR MINOR
WATER LINE	SPOT ELEVATION (+381.50)
GAS LINE	WATER LINE
SEWER LINE & MANHOLE	SEWER LINE & MANHOLE
OVERHEAD ELECTRIC	STORMWATER
EXISTING UTILITY POLE	UNDERGROUND ELECTRIC
UNDERGROUND COMMUNICATIONS	EDGE OF PAVEMENT
STORMWATER	POROUS ASPHALT - PARKING LOT
EDGE OF GRAVEL	EDGE OF TRAIL/SIDEWALK
EDGE OF PAVEMENT	POROUS ASPHALT - TRAIL
CURB	CENTERLINE OF TRAIL
SIDEWALK	FENCE
CENTERLINE	LIMIT OF DISTURBANCE
RIGHT-OF-WAY LINE	NPDES PERMIT BOUNDARY
BOUNDARY LINE AND CORNER	INFILTRATION TESTING PIT (TP #1 100.00)
ADJOINER	ORANGE CONSTRUCTION FENCE
	TREE PROTECTION FENCE

KIMMEL BOGRETTE
Architecture + Site
151 E. 10th Avenue, Suite 300 Conshohocken, PA 19428
Phone: 610.834.7805 Facsimile: 610.834.7815
© COPYRIGHT 2010 KIMMEL BOGRETTE ARCHITECTURE + SITE, INC. ALL RIGHTS RESERVED

717-627-4440
fax: 717-627-4660
landstudies.com
land@landstudies.com
315 North Street | Lititz, PA 17543
PA 042324
Land Studies

ALTERATIONS AND RENOVATIONS TO
CLEM MACRONE PARK
801 CONESTOGA ROAD
RADNOR TOWNSHIP, DELAWARE COUNTY

Construction Issue Date:	
Drawn By:	AK
Checked By:	BEKG
Scale:	1" = 40'

Sheet Name: GRADING AND UTILITIES PLAN

Progress Prints:	Revisions: