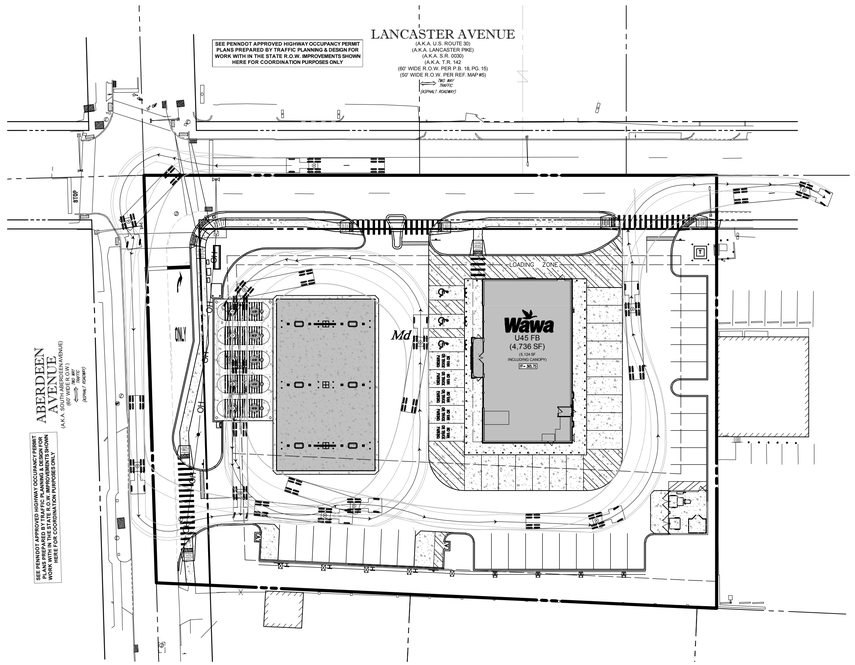

WAWA (FUEL DELIVERY TANKER)

SCALE: 1" = 40'

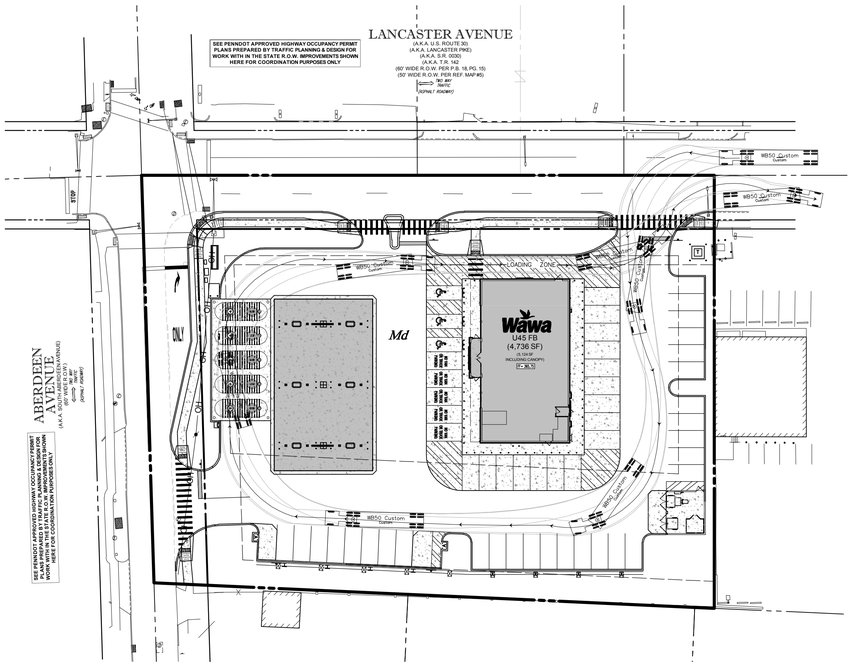

WAWA (WB-50)

SCALE: 1" = 40'

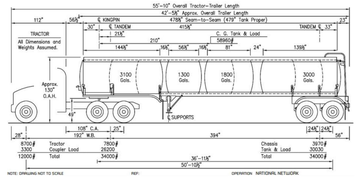

Tanker-Wawa

	feet		
Tractor Width	: 8.00	Lock to Lock Time	: 6.0
Trailer Width	: 8.50	Steering Angle	: 17.7
Tractor Track	: 8.00	Articulating Angle	: 70.0
Trailer Track	: 8.50		

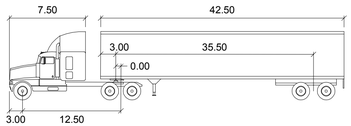

WB50 2016

	feet		
Tractor Width	: 8.00	Lock to Lock Time	: 6.0
Trailer Width	: 8.50	Steering Angle	: 48.0
Tractor Track	: 8.00	Articulating Angle	: 70.0
Trailer Track	: 8.00		

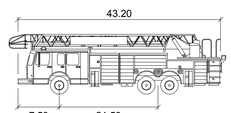

Fire-Truck

	feet
Width	: 7.83
Track	: 7.83
Lock to Lock Time	: 6.0
Steering Angle	: 40.0

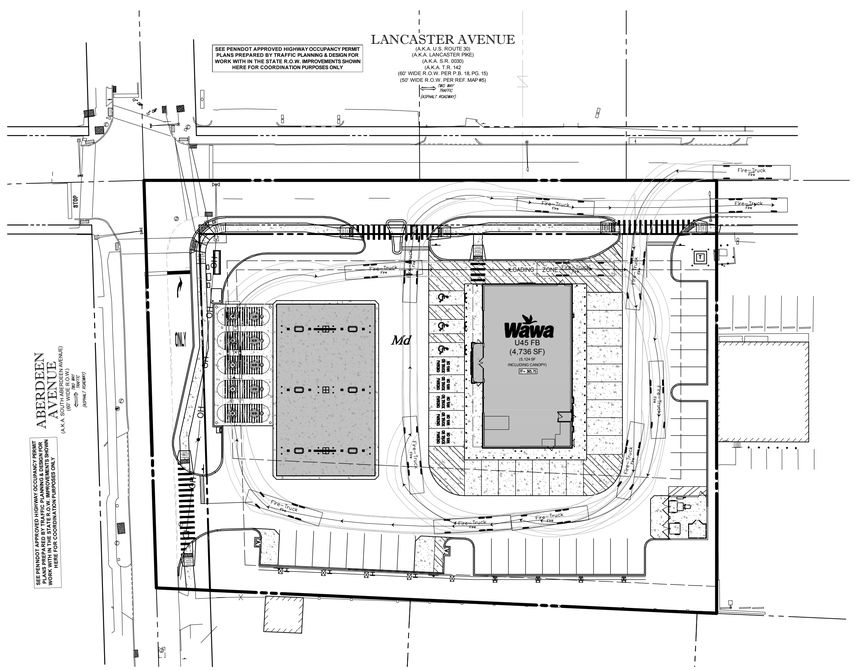

FIRETRUCK

SCALE: 1" = 40'

R:\19PC\181016\DRAWINGS\PLAN SETS\LAND DEV\REV-1\PC181016 SITE-1-----LAYOUT 19- TRUCK

BOHLER™
ENGINEERING
SITE CIVIL | ENVIRONMENTAL | ENGINEERING
LAND SURVEYING | PROGRAM MANAGEMENT | LANDSCAPE ARCHITECTURE
SUSTAINABLE DESIGN | PERMITTING SERVICES | TRANSPORTATION SERVICES
◆ UPSTATE NEW YORK ◆ CHARLOTTE, NC
◆ CLEVELAND, OH ◆ BALTIMORE, MD
◆ BOSTON, MA ◆ PHILADELPHIA, PA
◆ NEW YORK, NY ◆ PITTSBURGH, PA
◆ NORTHERN NEW JERSEY ◆ REHOBOTH BEACH, DE
◆ SOUTHERN NEW JERSEY ◆ ATLANTA, GA
◆ HARRISBURG, PA ◆ NORTHERN VIRGINIA
◆ LEHIGH VALLEY, PA ◆ CENTRAL VIRGINIA
◆ NEW JERSEY SHORE ◆ SOUTH FLORIDA
◆ WASHINGTON, DC ◆ DALLAS, TX

THE INFORMATION, DESIGN AND CONCEPTS CONTAINED IN THIS PLAN ARE PROPRIETARY AND SHALL NOT BE DISCLOSED, USED OR REPRODUCED WITHOUT WRITTEN AUTHORIZATION FROM BOHLER ENGINEERING. ALL UNAUTHORIZED USE WILL BE PROSECUTED TO THE FULLEST EXTENT POSSIBLE UNDER THE LAW.
© 2018 BOHLER ENGINEERING

REVISIONS

REV	DATE	COMMENT	BY
1	08/31/2018	PER DOT COMMENTS	MCM

CALL BEFORE YOU DIG!

PENNSYLVANIA LAW REQUIRES
3 WORKING DAYS NOTICE FOR
CONSTRUCTION PHASE AND 10
WORKING DAYS IN DESIGN
STAGE - STOP CALL

PA1 SYSTEM, INC.
1-800-242-1776

POCS SERIAL NUMBER

NOT APPROVED FOR CONSTRUCTION

PROJECT No.: PC181016
DRAWN BY: MCM
CHECKED BY: EAB
DATE: 2018.07.13
SCALE: AS NOTED
CAD I.D.: PC181016 SITE-1

PROJECT:

PRELIMINARY
LAND DEVELOPMENT
PLANS

FOR

WAYNE PROPERTY
ACQUISITION INC.

ROUTE 30 (LANCASTER AVE)
& ABERDEEN AVE
RADNOR TOWNSHIP
DELAWARE COUNTY, PA

BOHLER ENGINEERING
1600 MANOR DRIVE, SUITE 200
CHALFONT, PENNSYLVANIA 18914
Phone: (215) 996-9100
Fax: (215) 996-9102
www.BohlerEngineering.com

COMMONWEALTH OF PENNSYLVANIA
E.A. BRITZ
ERIC A. BRITZ
ENGINEER
PROFESSIONAL ENGINEER
PENNSYLVANIA LICENSE No. PE074843

SHEET TITLE:

TRUCK
TURNING
PLAN

SHEET NUMBER:

19
OF 19

REVISION 1 - 2018.08.31